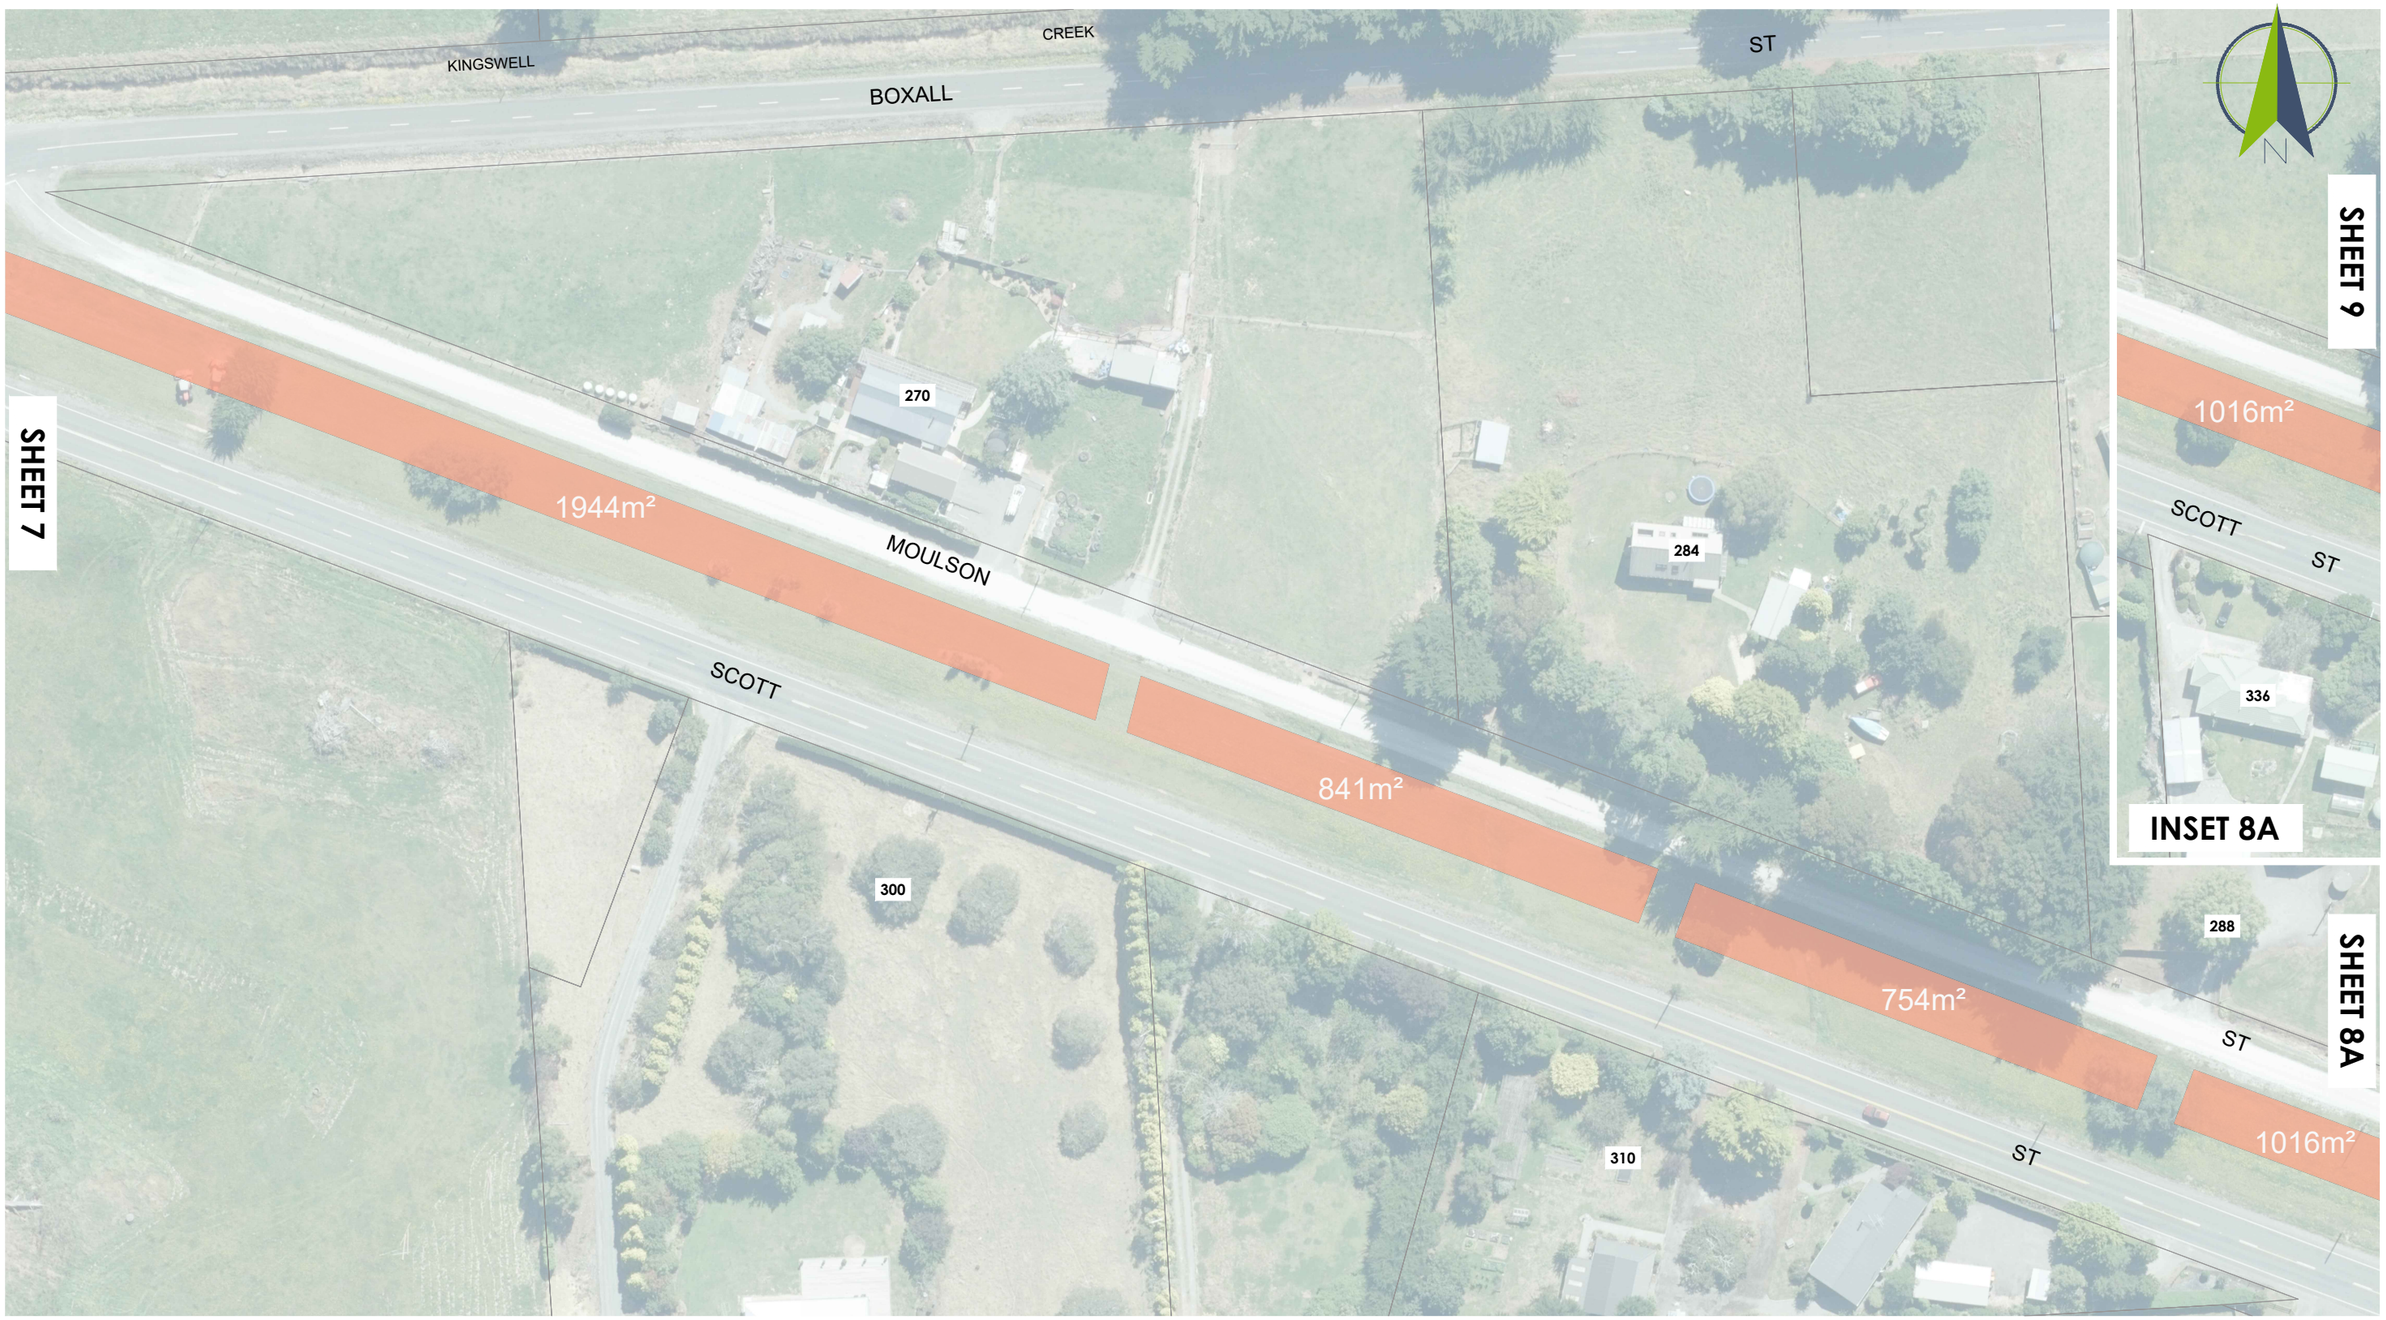

KEY

- AREA TO BE TAKEN AS ROAD
- AREA TO BECOME RESERVE AFTER ROAD CLOSED

AREAS ARE INDICATIVE ONLY

PLAN
Scale 1:1000 (A3)

ISSUED FOR INFORMATION

50 25 0 50 100
Scale 1:1000 (A3)

Invercargill CITY COUNCIL
101 Esk Street
Private Bag 90104
Invercargill 9840
Phone (03) 211-1777
Web www.icc.govt.nz

REV	DESCRIPTION	DATE	CHKD	APPD
A	ISSUED FOR INFORMATION	20/02/2023	HGT	–

	NAME	SIGNED	DATE
DESIGNED	H GUISE		31/01/2023
DRAWN	H THOMPSON		20/02/2023
CHECKED	H GUISE		
APPROVED	–		
SURVEY	–		

ESG
ENGINEERING SERVICES GROUP

PROJECT TITLE
SOUTHERN GREENWAY LAND ADJUSTMENT

DRAWING TITLE
PLAN
SHEET 8

APPROVALS	INITIAL	DATE
ASSETS	–	–
OPERATIONS	–	–
3WATERS OPERATIONS	–	–
PARKS & RECREATION	–	–
OTHER	–	–

SCALE (A1) 1:500 (A3) 1:1000	DRAWING STATUS ISSUED FOR DESIGN
CONTRACT No.	OBJECTIVE FILE REFERENCE
DRAWING NUMBER & SHEET No. **7091-4-108**	REV **A**

PLOT DATE 10-Mar-23 DWG LOCATION N:\7091-4 - southern greenway land adjustment\dwg\7091-4 - Plan.dwg