




- KEY
- AREA TO BE TAKEN AS ROAD
 - AREA TO BECOME RESERVE AFTER ROAD CLOSED

AREAS ARE INDICATIVE ONLY

PLAN
Scale 1:1000 (A3)

ISSUED FOR INFORMATION

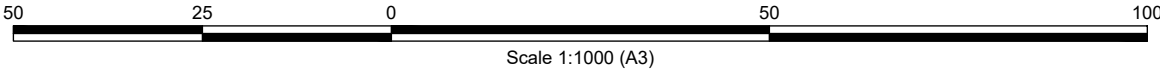

PLOT DATE: 10-Mar-23 DWG LOCATION: N:\2091-4- southern greenway land adjustment.dwg 2091-4_Plan.dwg



101 Esk Street
Private Bag 90104
Invercargill 9840

Phone (03) 211-1777
Web www.icc.govt.nz

A	ISSUED FOR INFORMATION	20/02/2023	HGT	-	
REV	DESCRIPTION	DATE	CHKD	APPD	

	NAME	SIGNED	DATE
DESIGNED	H GUISE		31/01/2023
DRAWN	H THOMPSON		20/02/2023
CHECKED	H GUISE		
APPROVED	-		
SURVEY	-		



ENGINEERING SERVICES GROUP

PROJECT TITLE

SOUTHERN GREENWAY LAND ADJUSTMENT

DRAWING TITLE

**PLAN
SHEET 10**

APPROVALS	INITIAL	DATE
ASSETS	-	-
OPERATIONS	-	-
3WATERS OPERATIONS	-	-
PARKS & RECREATION	-	-
OTHER	-	-

SCALE
(A1) 1:500 (A3) 1:1000

CONTRACT No.

DRAWING NUMBER & SHEET No.

7091-4-110

DRAWING STATUS
ISSUED FOR DESIGN

OBJECTIVE FILE REFERENCE

REV

A